

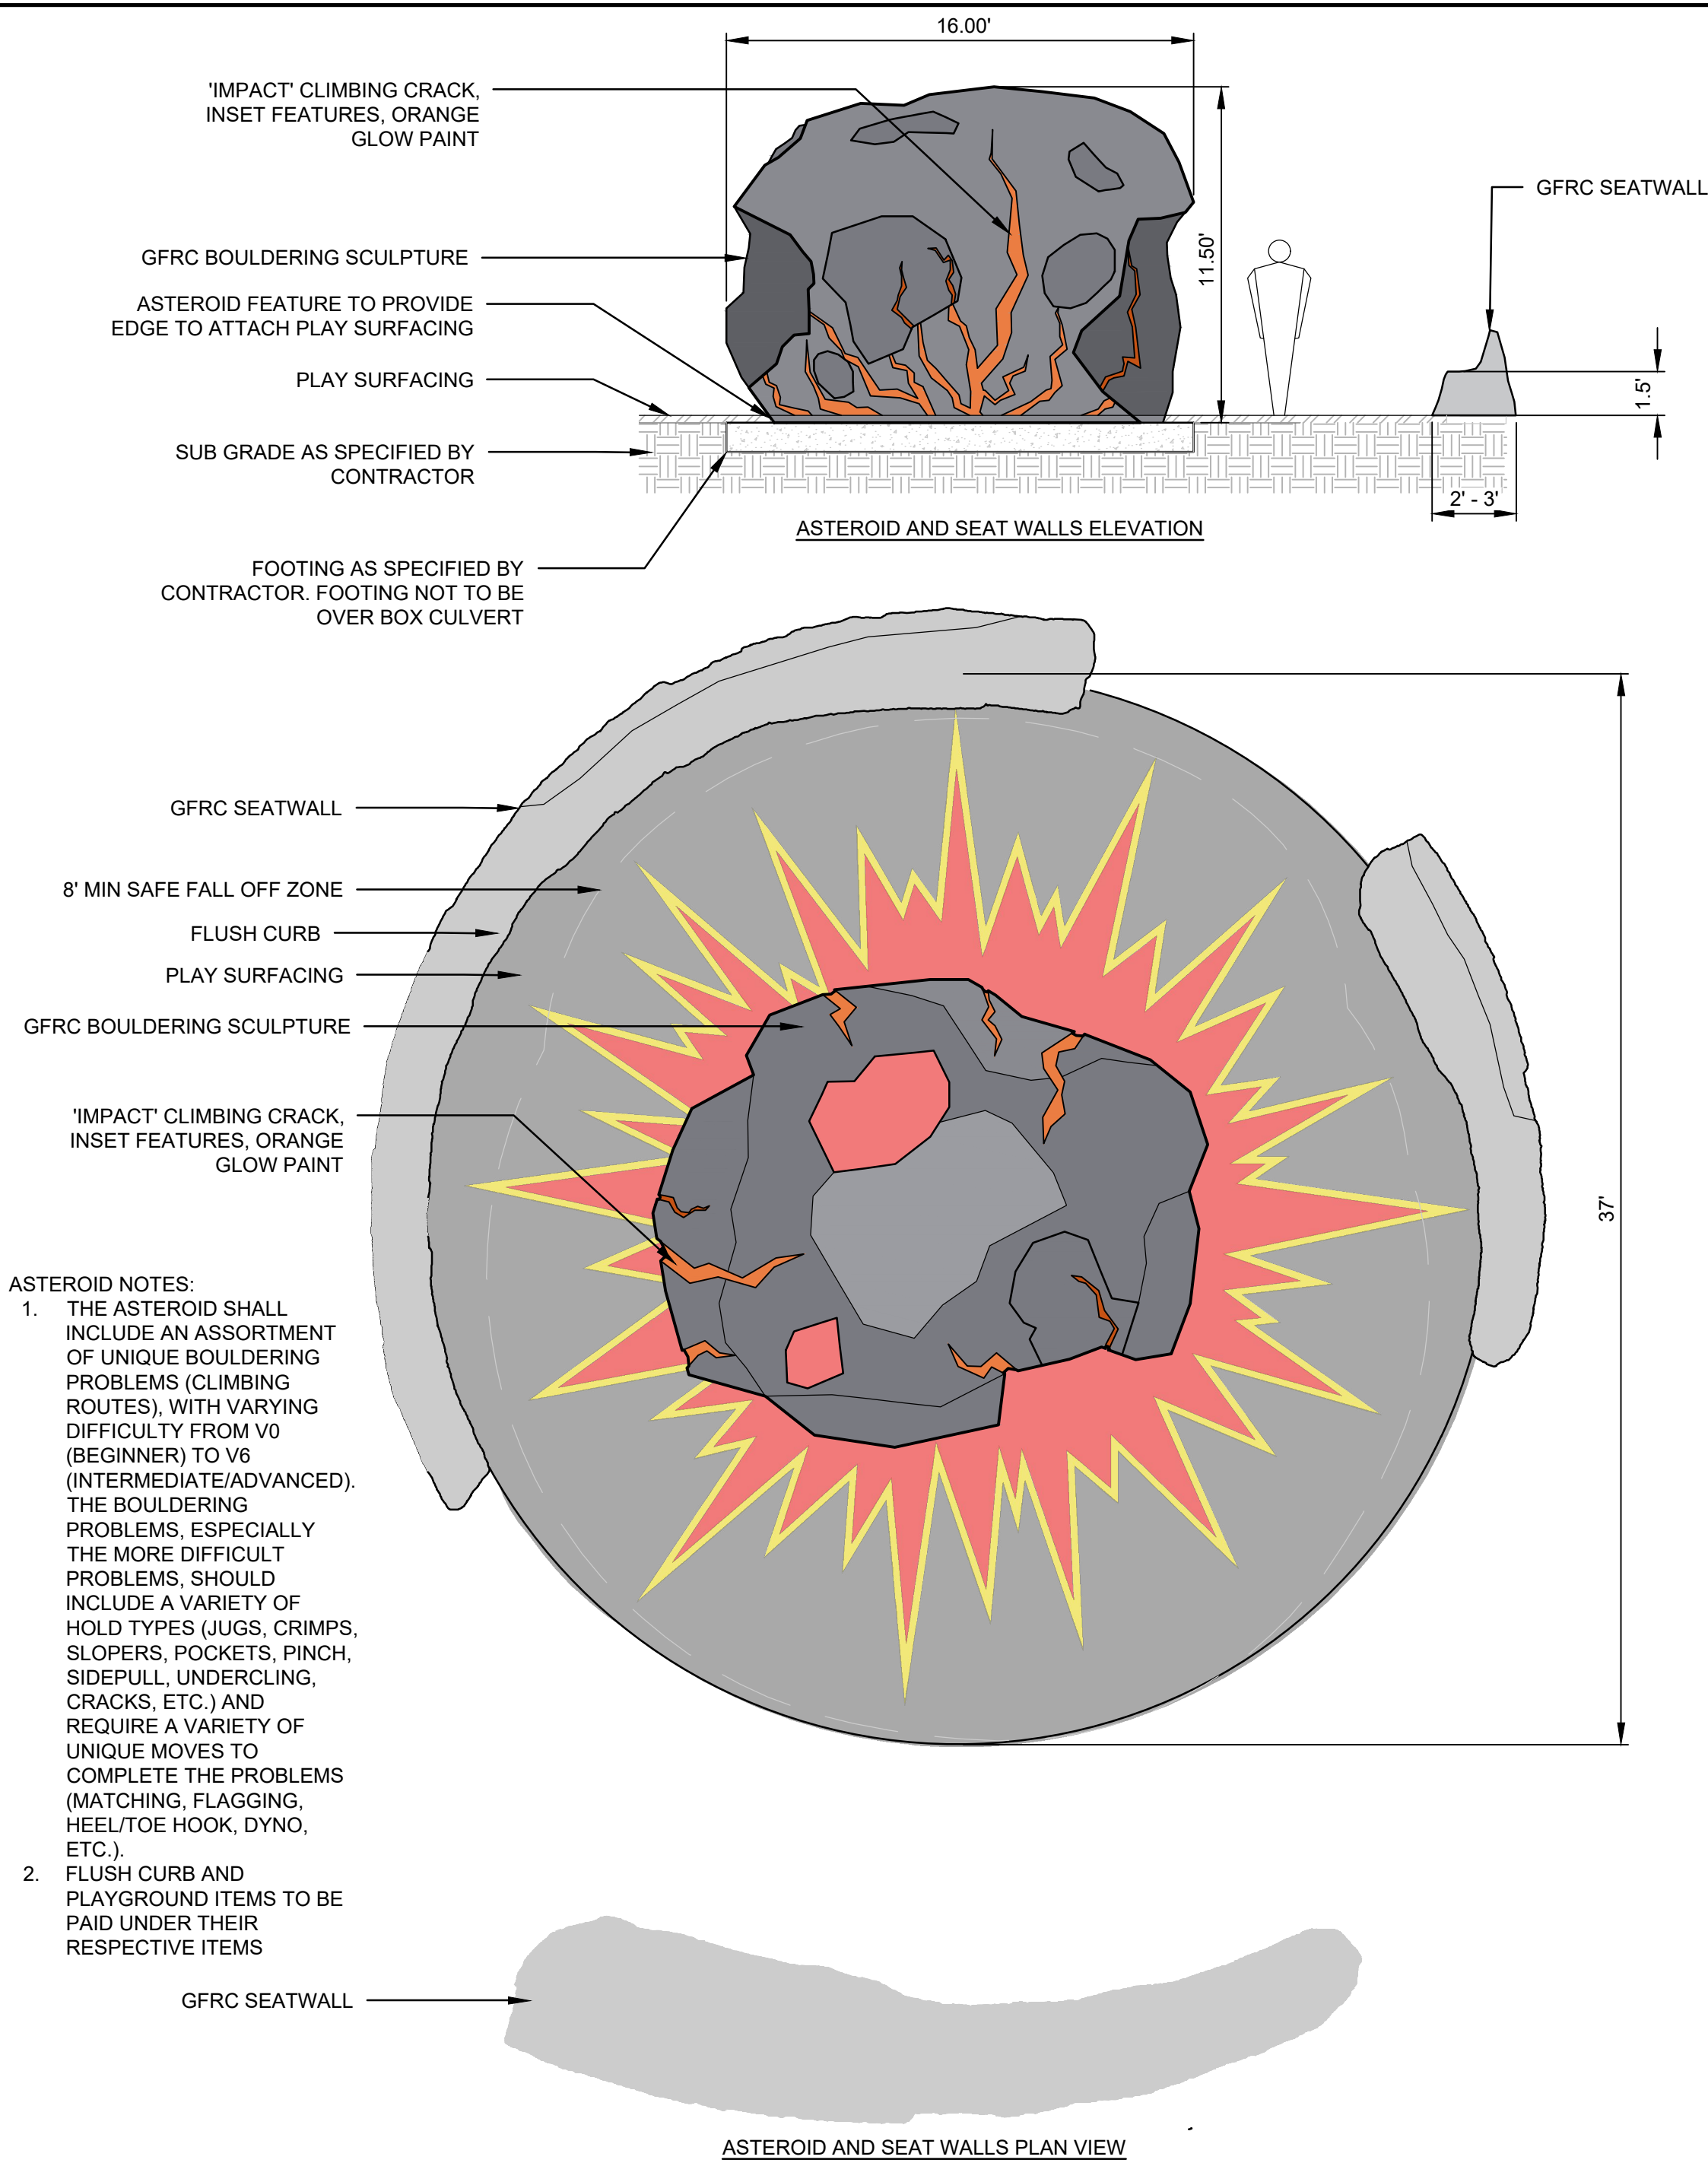


FILED NAME: L:\bentley\pdp\2024\24327.dwg - St. George City - Thunder Junction Park - CADMAN - 2024/08/27 2:12 PM - PLOTTED: UNALIGNED - DATE: 8/1/2026, 2:12 PM

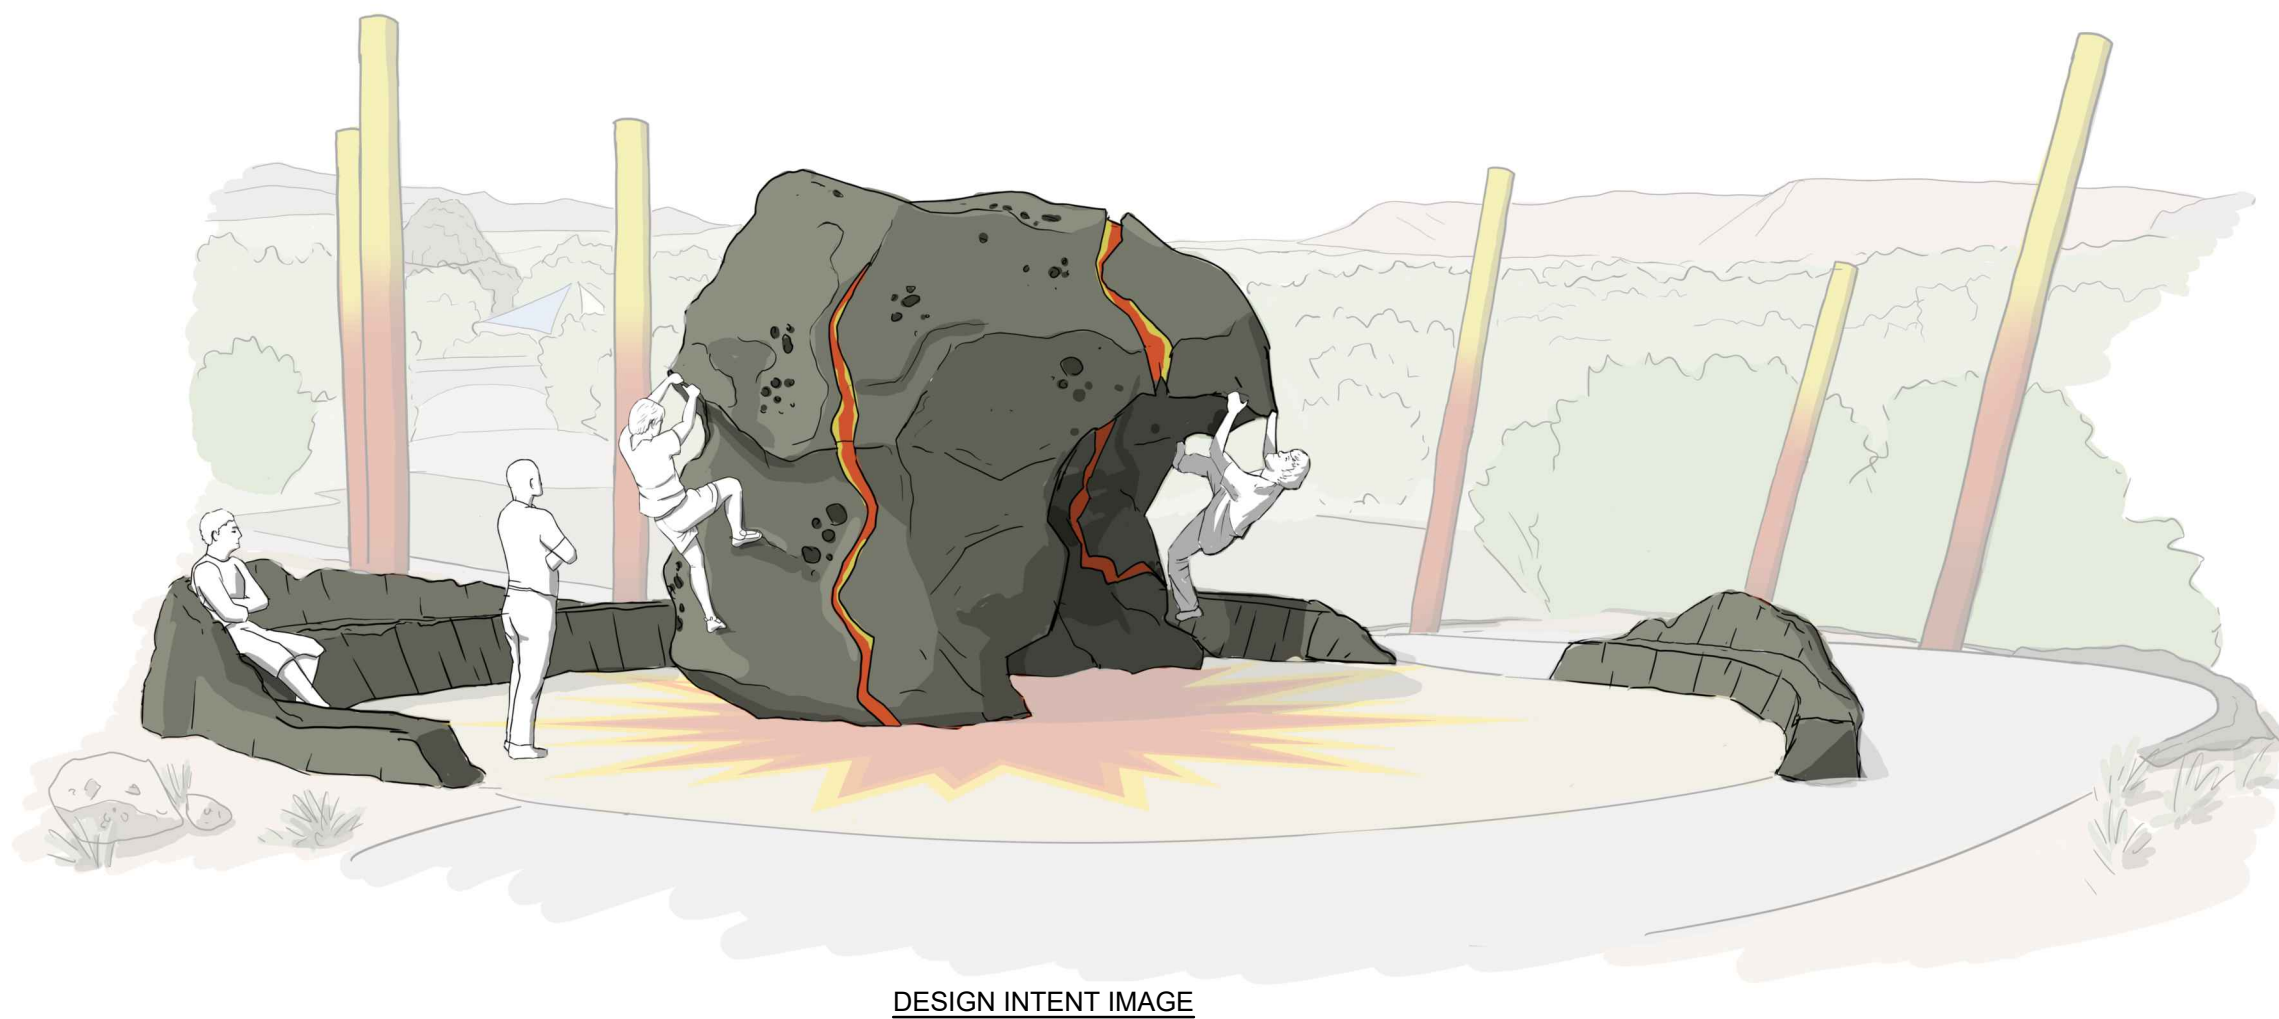

- POLE NOTES:**
1. POLES ARE TO BE CUSTOM ROBINIA POLES BY KOMPAN, PURCHASED BY THE CITY AND INSTALLED BY THE CONTRACTOR.
 2. POLES ARE TO BE APPROXIMATELY 12' TALL WITH AN 8" DIAMETER.
 3. STAKE POLE LOCATIONS FOR CITY APPROVAL PRIOR TO INSTALLATION
 4. FOUNDATION ACCORDING TO MANUFACTURER RECOMMENDATIONS.

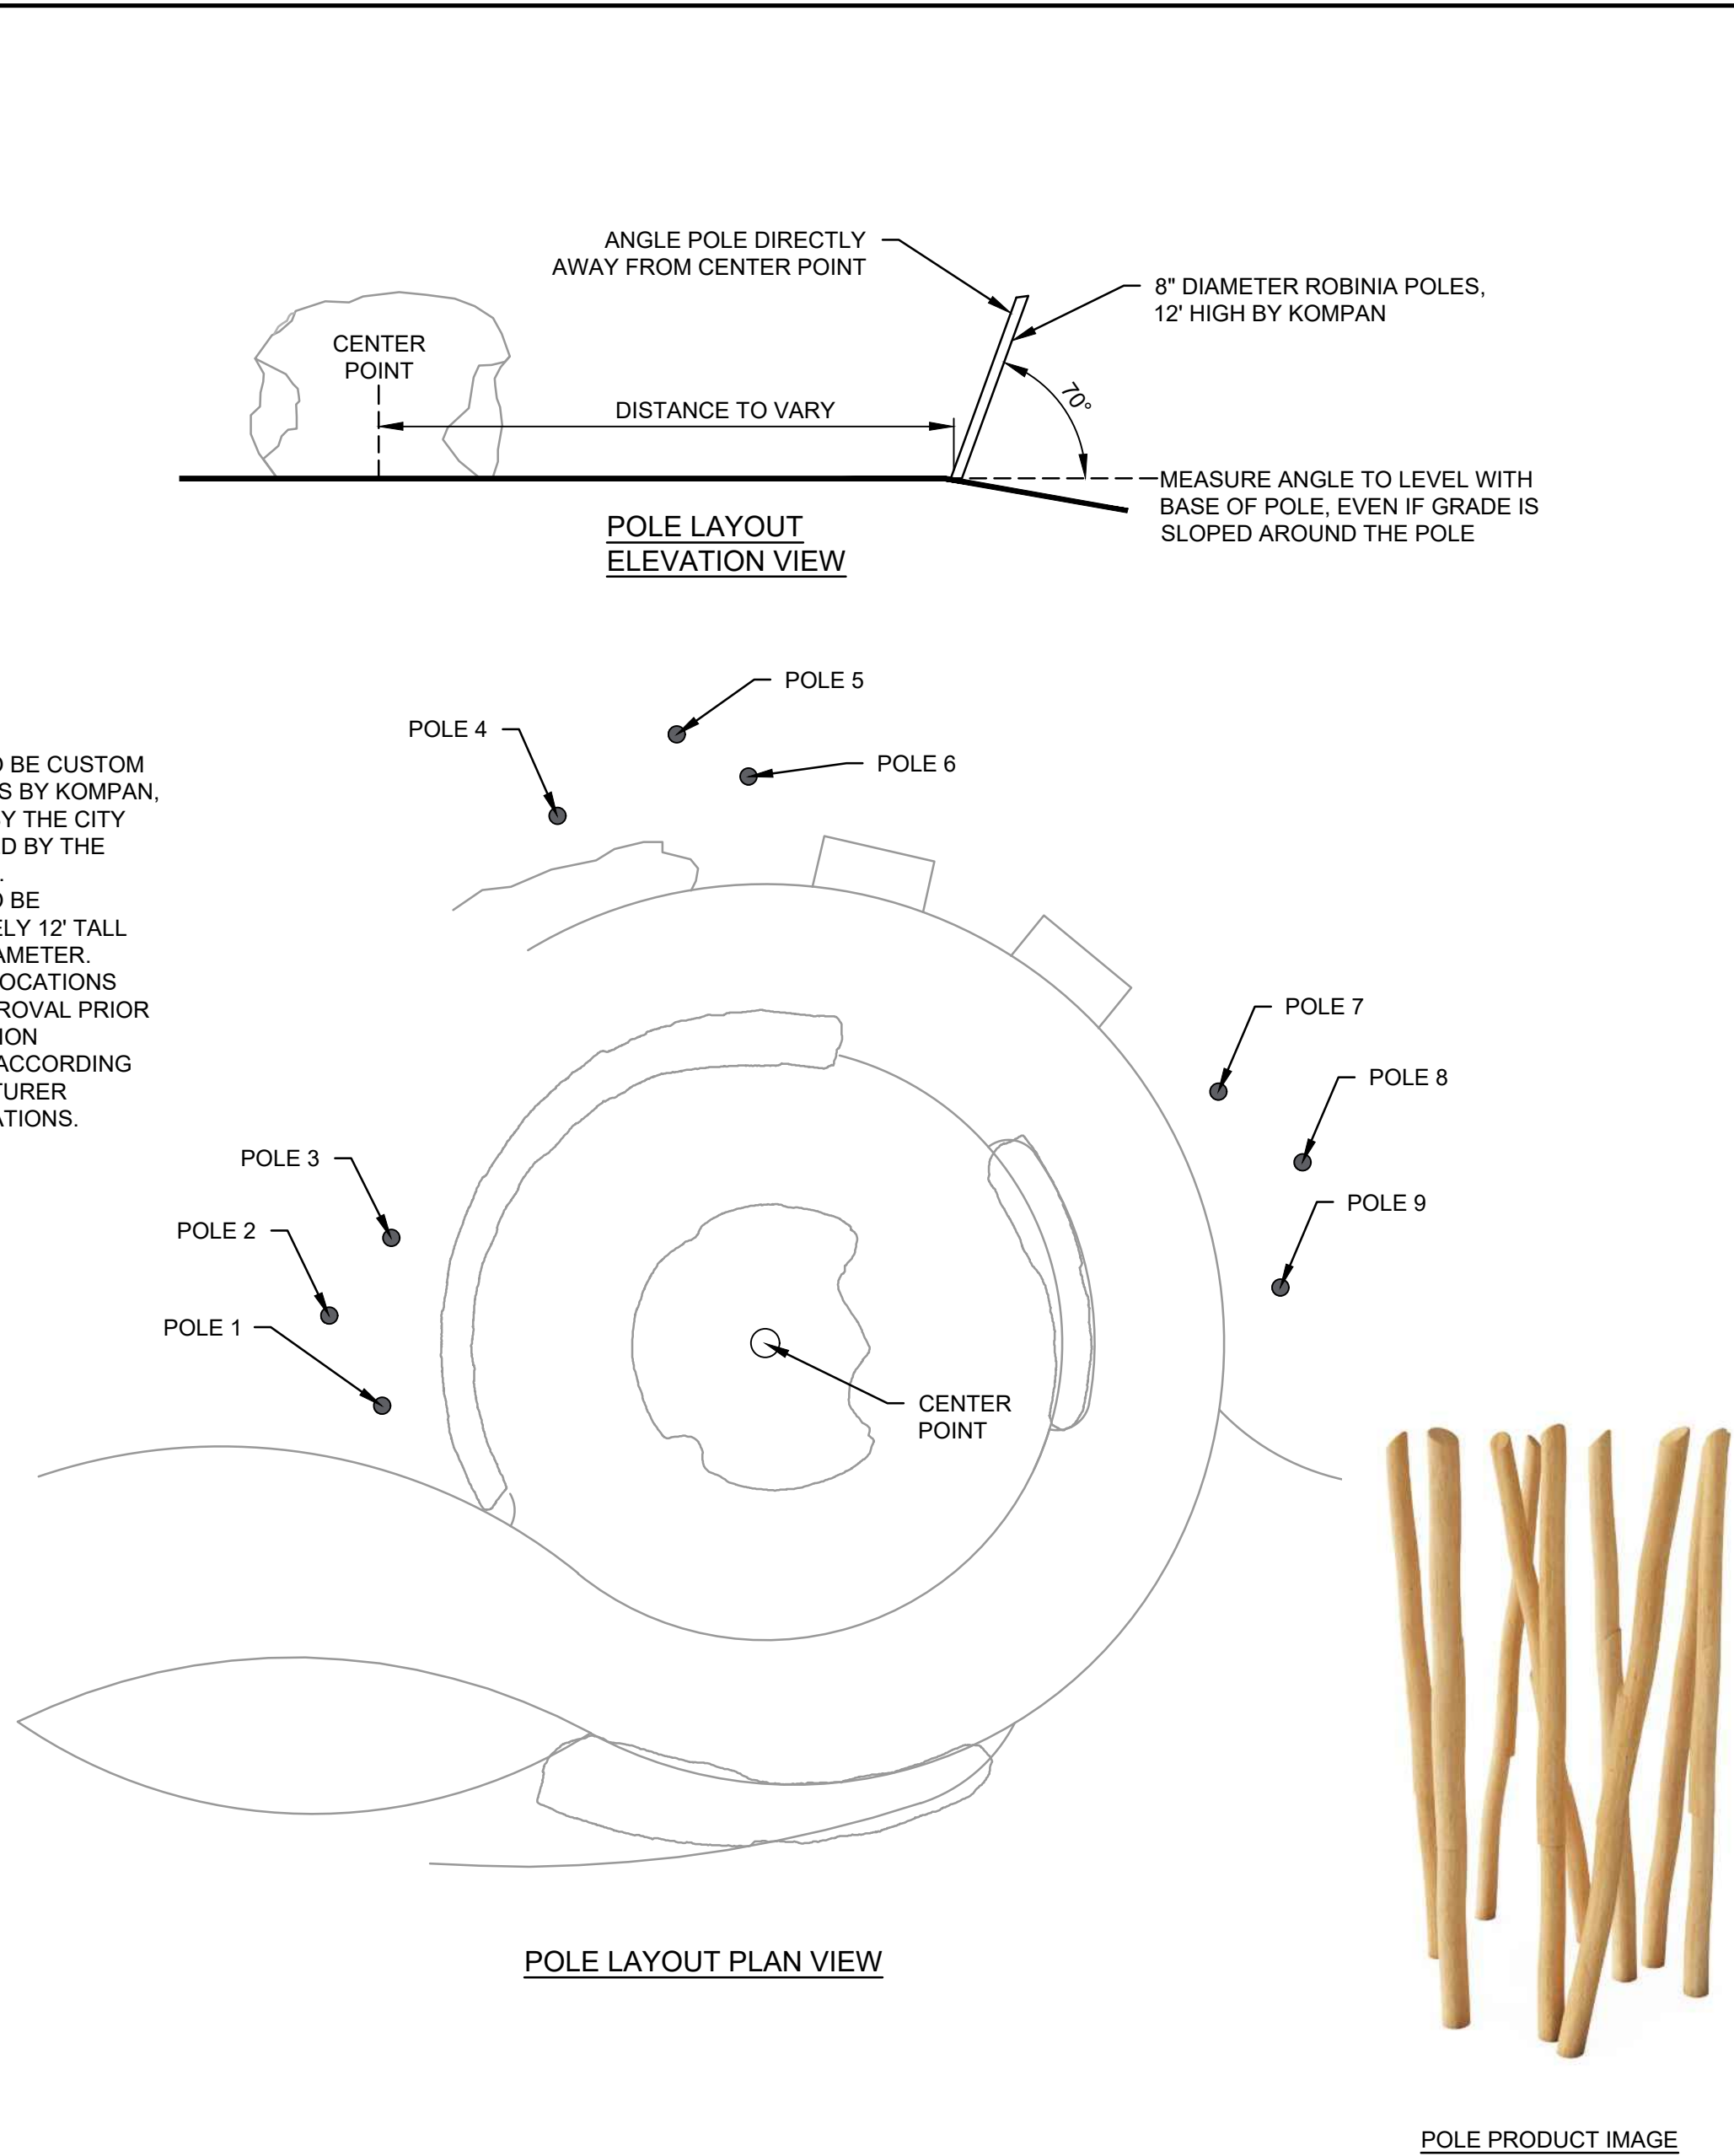

A ASTEROID BOULDER & POLES
1" = 5'



REVISIONS			
NO.	DATE	MARK	DESCRIPTION

PROJECT NO: 24327
DATE: AUGUST, 2026
DESIGN BY: JEB
CHECKED BY: JH
SHEET TITLE

PLAYGROUND
FEATURES

C-531
29 OF 33