




1 SECTION
SCALE: 1/4" = 1'-0"

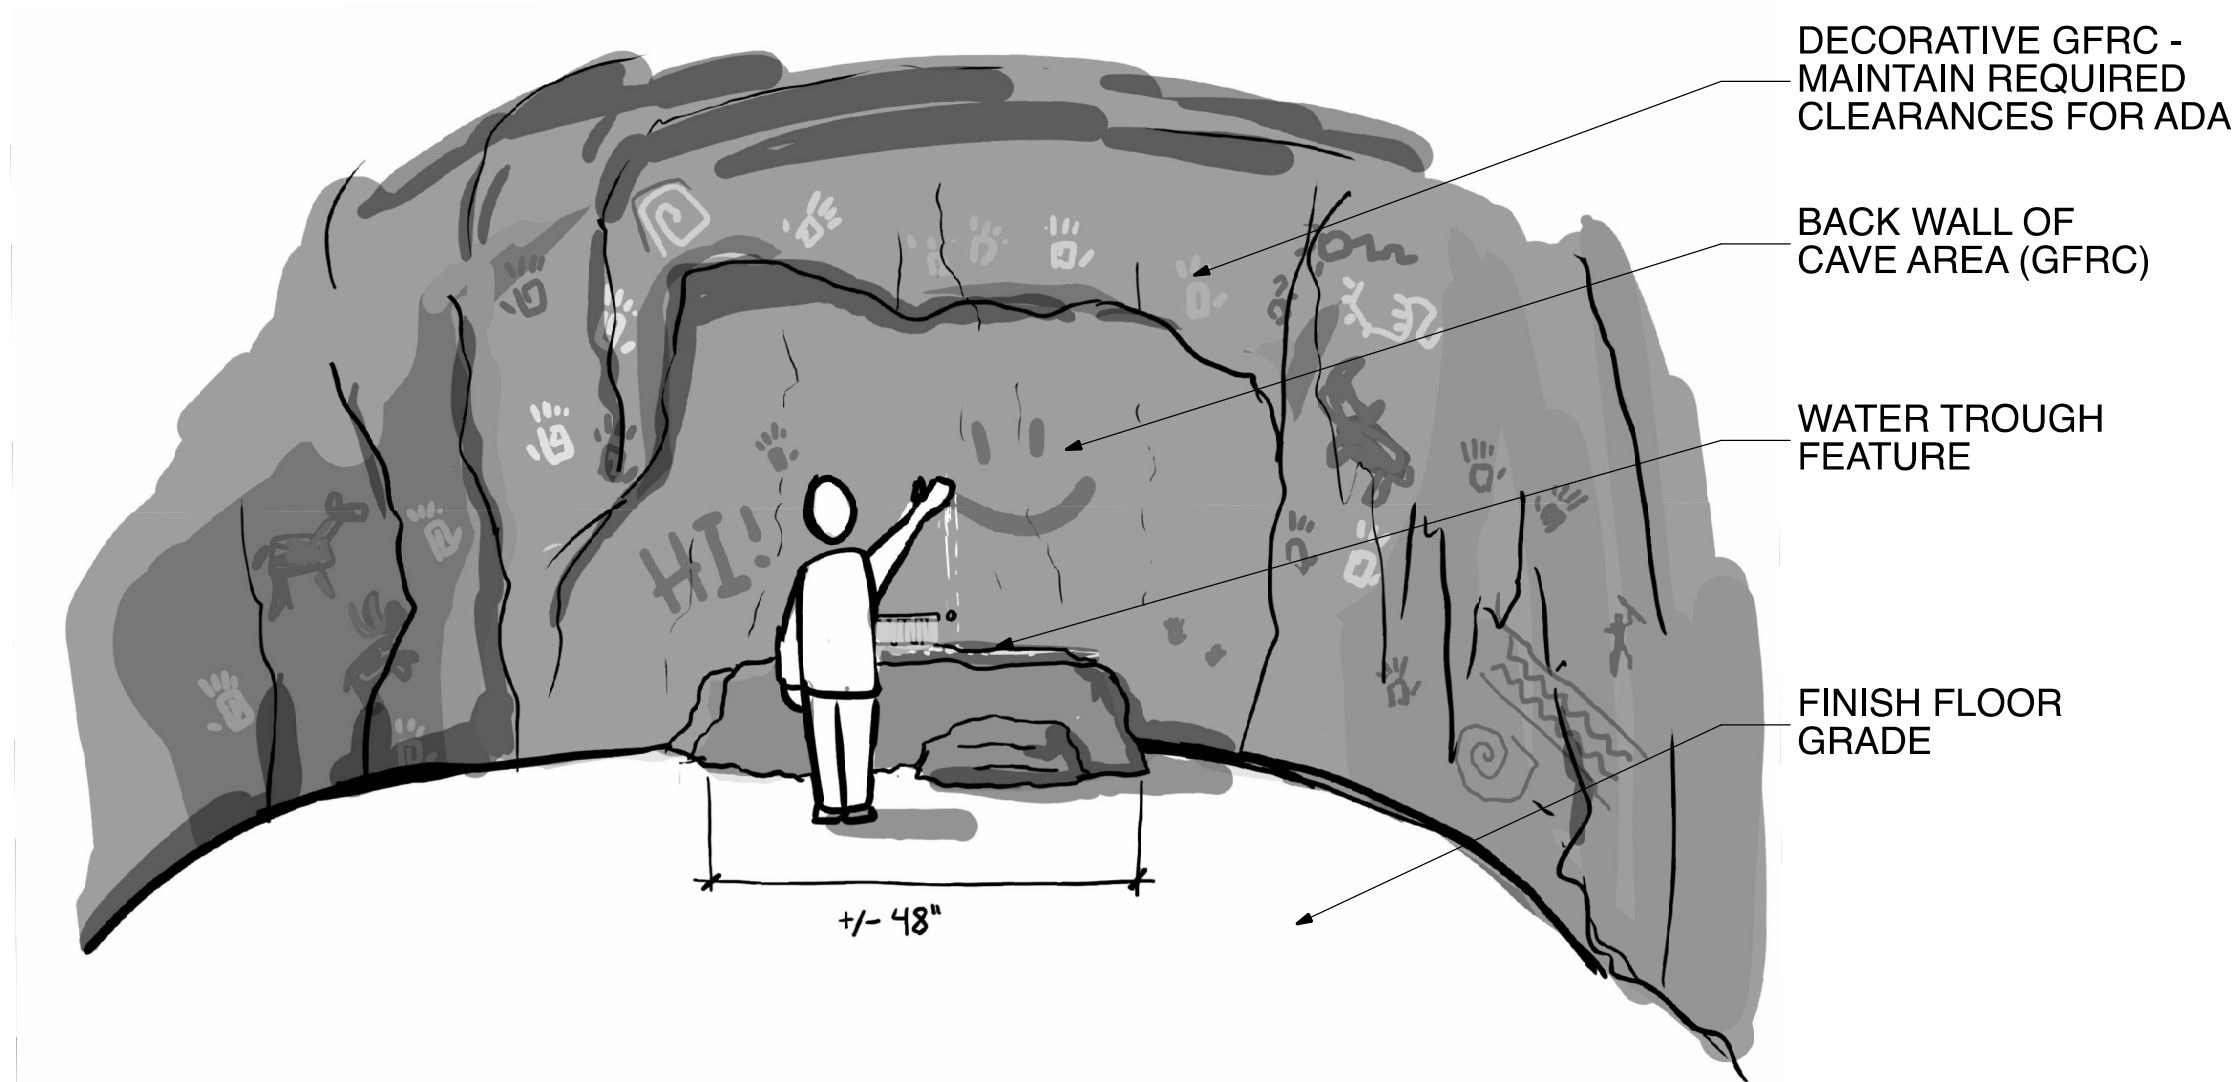


4 CAVE PAINTING WATER FEATURE

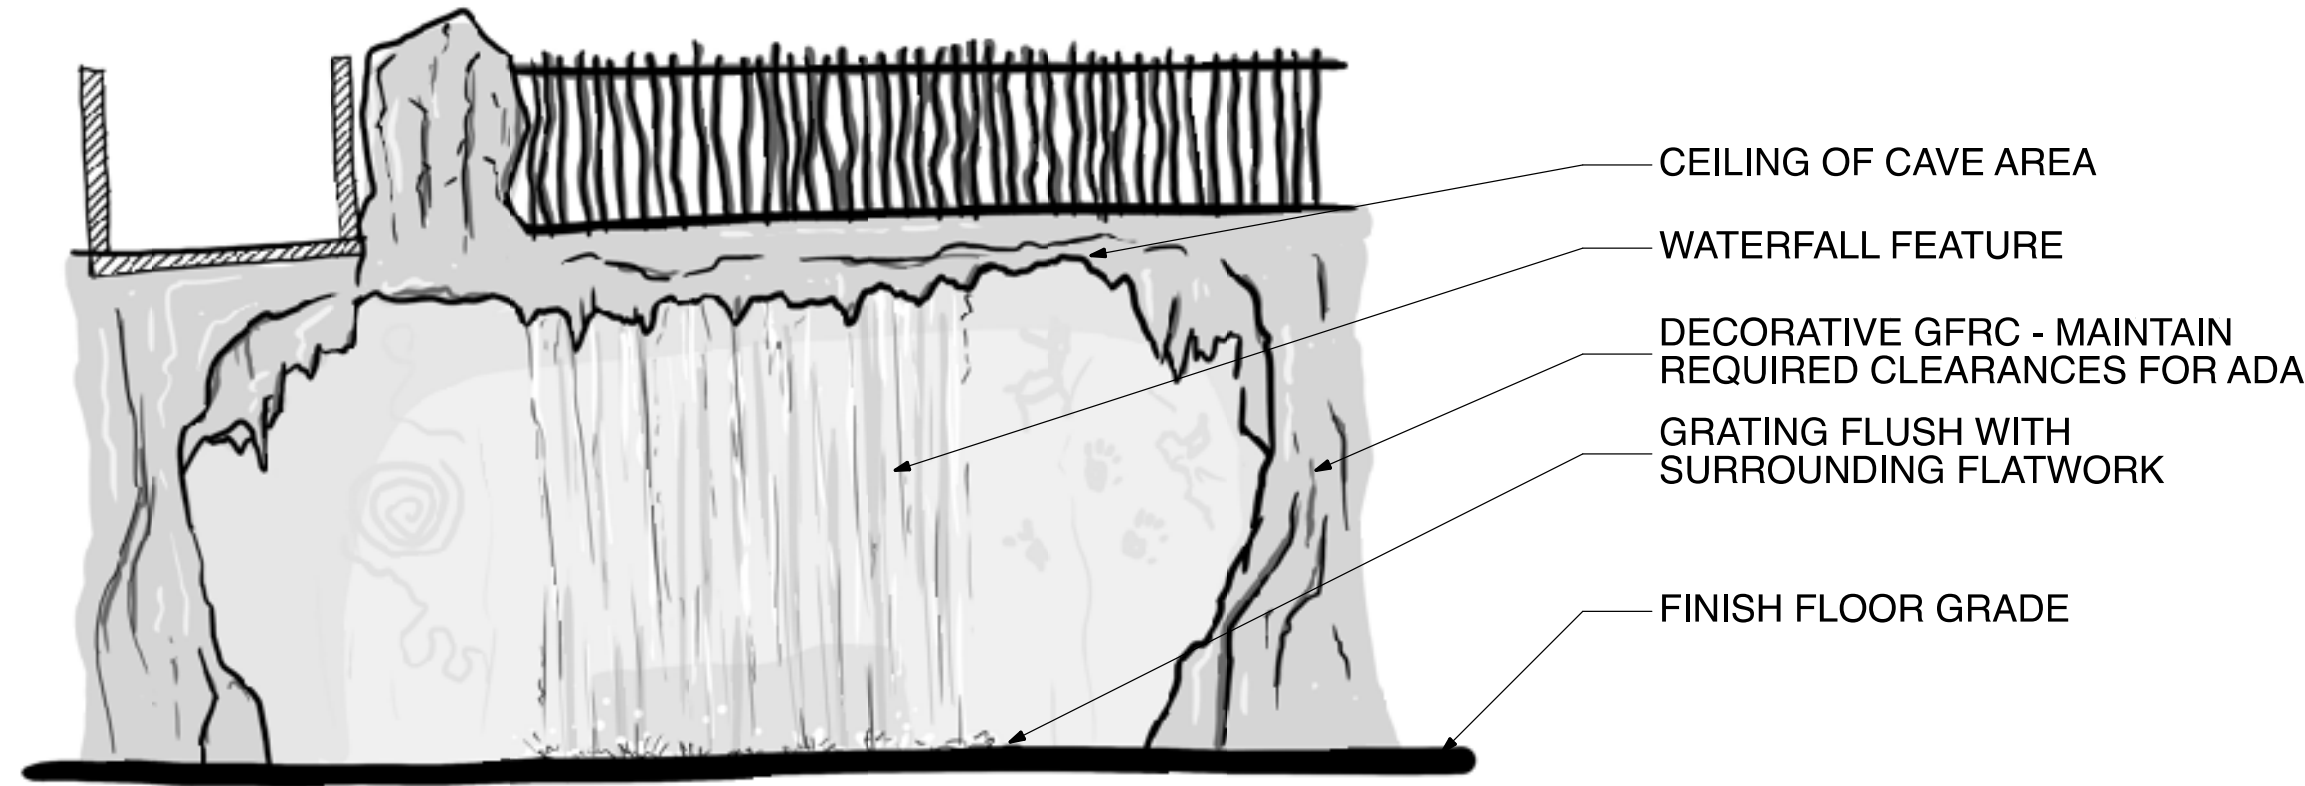


6 WATERFALL ELEVATION

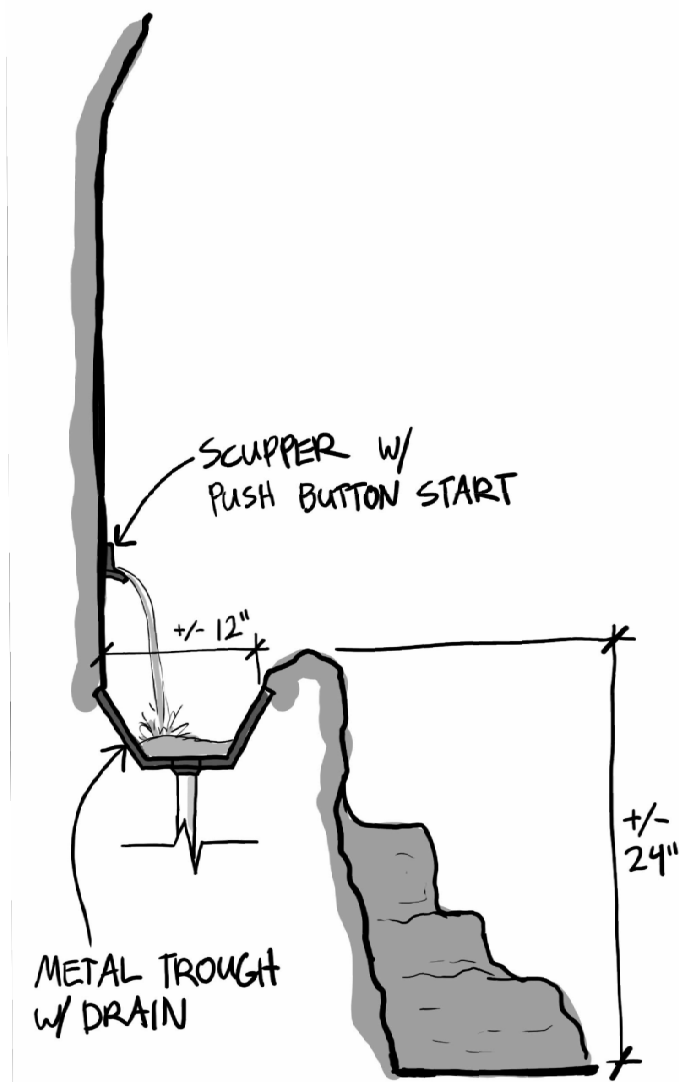

3 SECTION VIEW OF WATER TROUGH

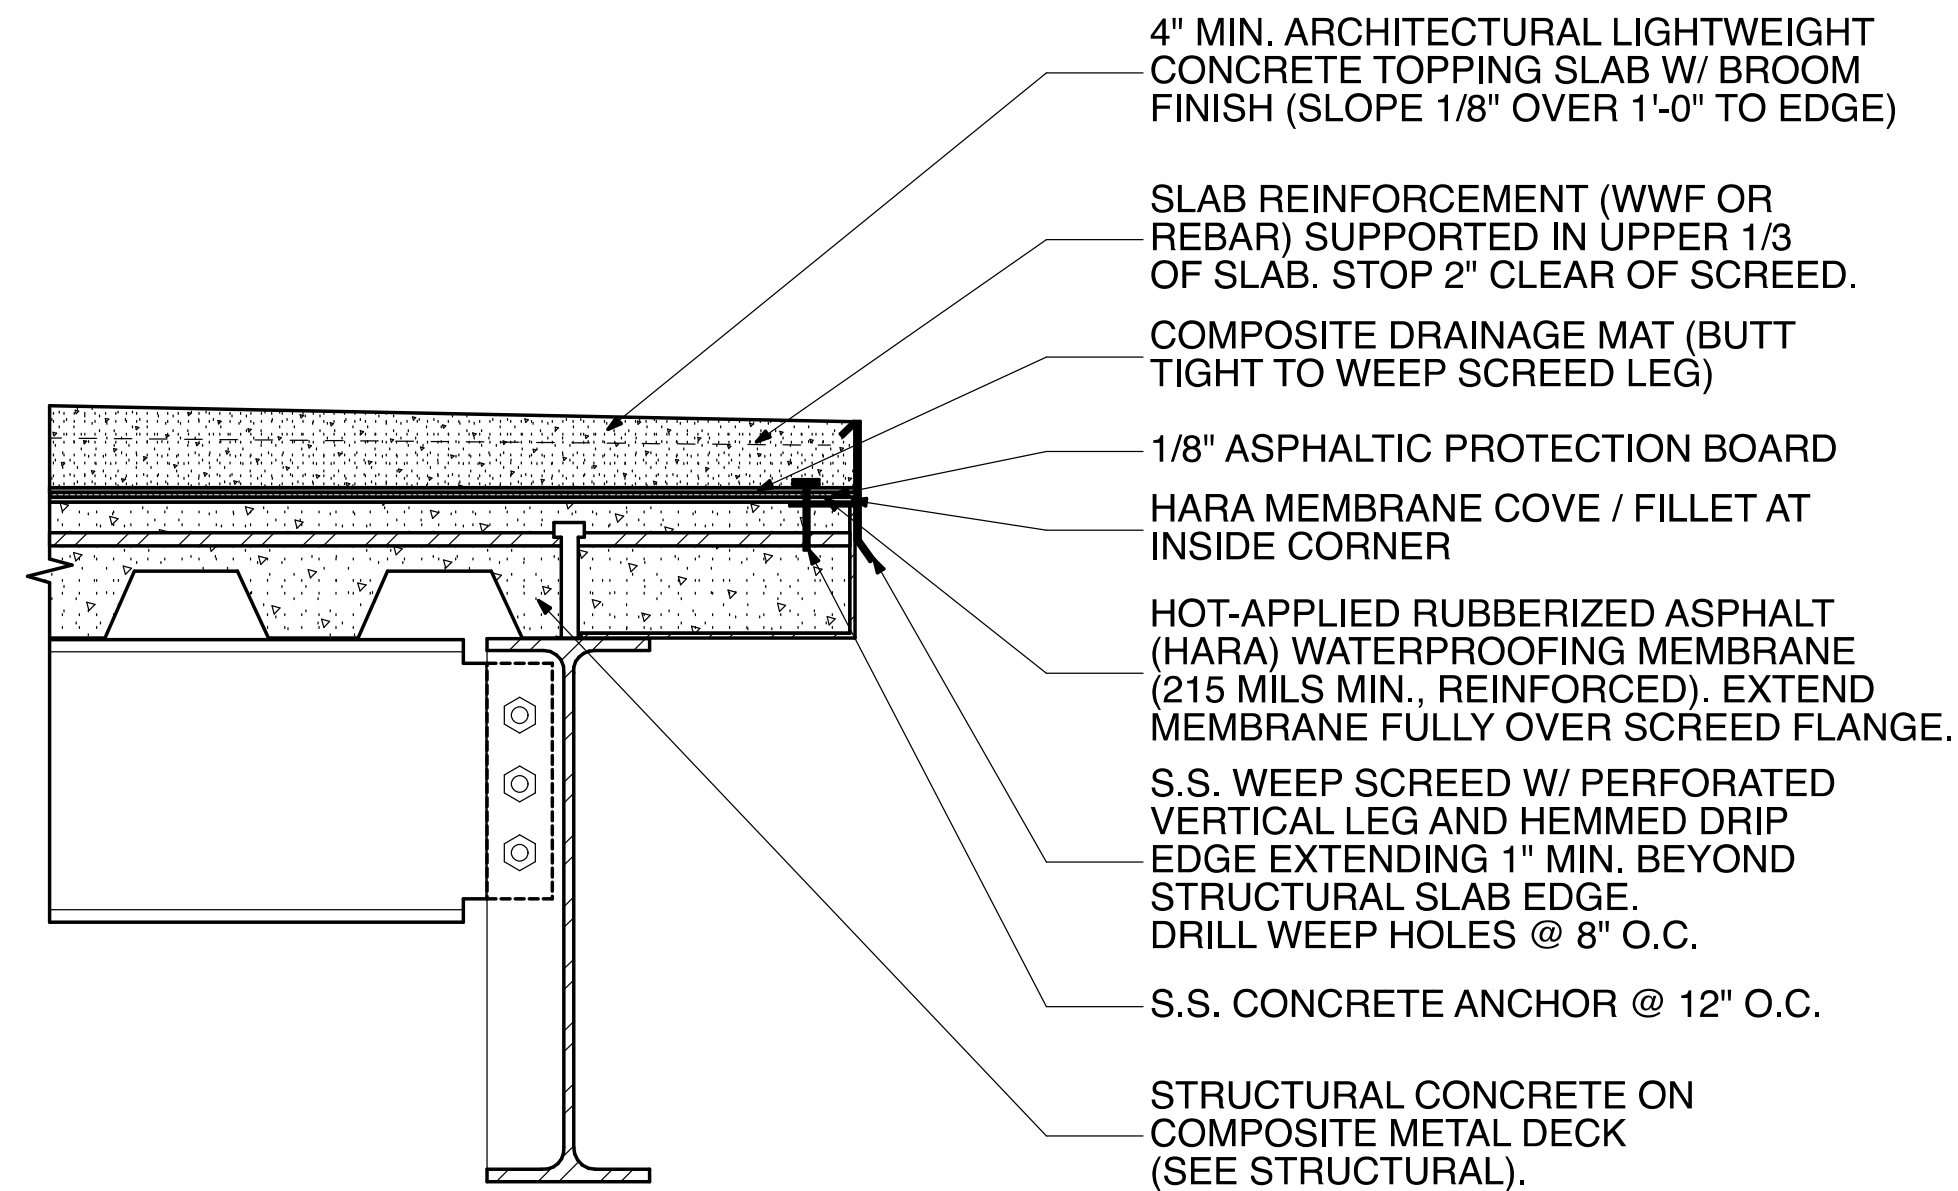

2 ROOF SLAB WATERPROOFING DETAIL
SCALE: 1 1/2" = 1'-0"

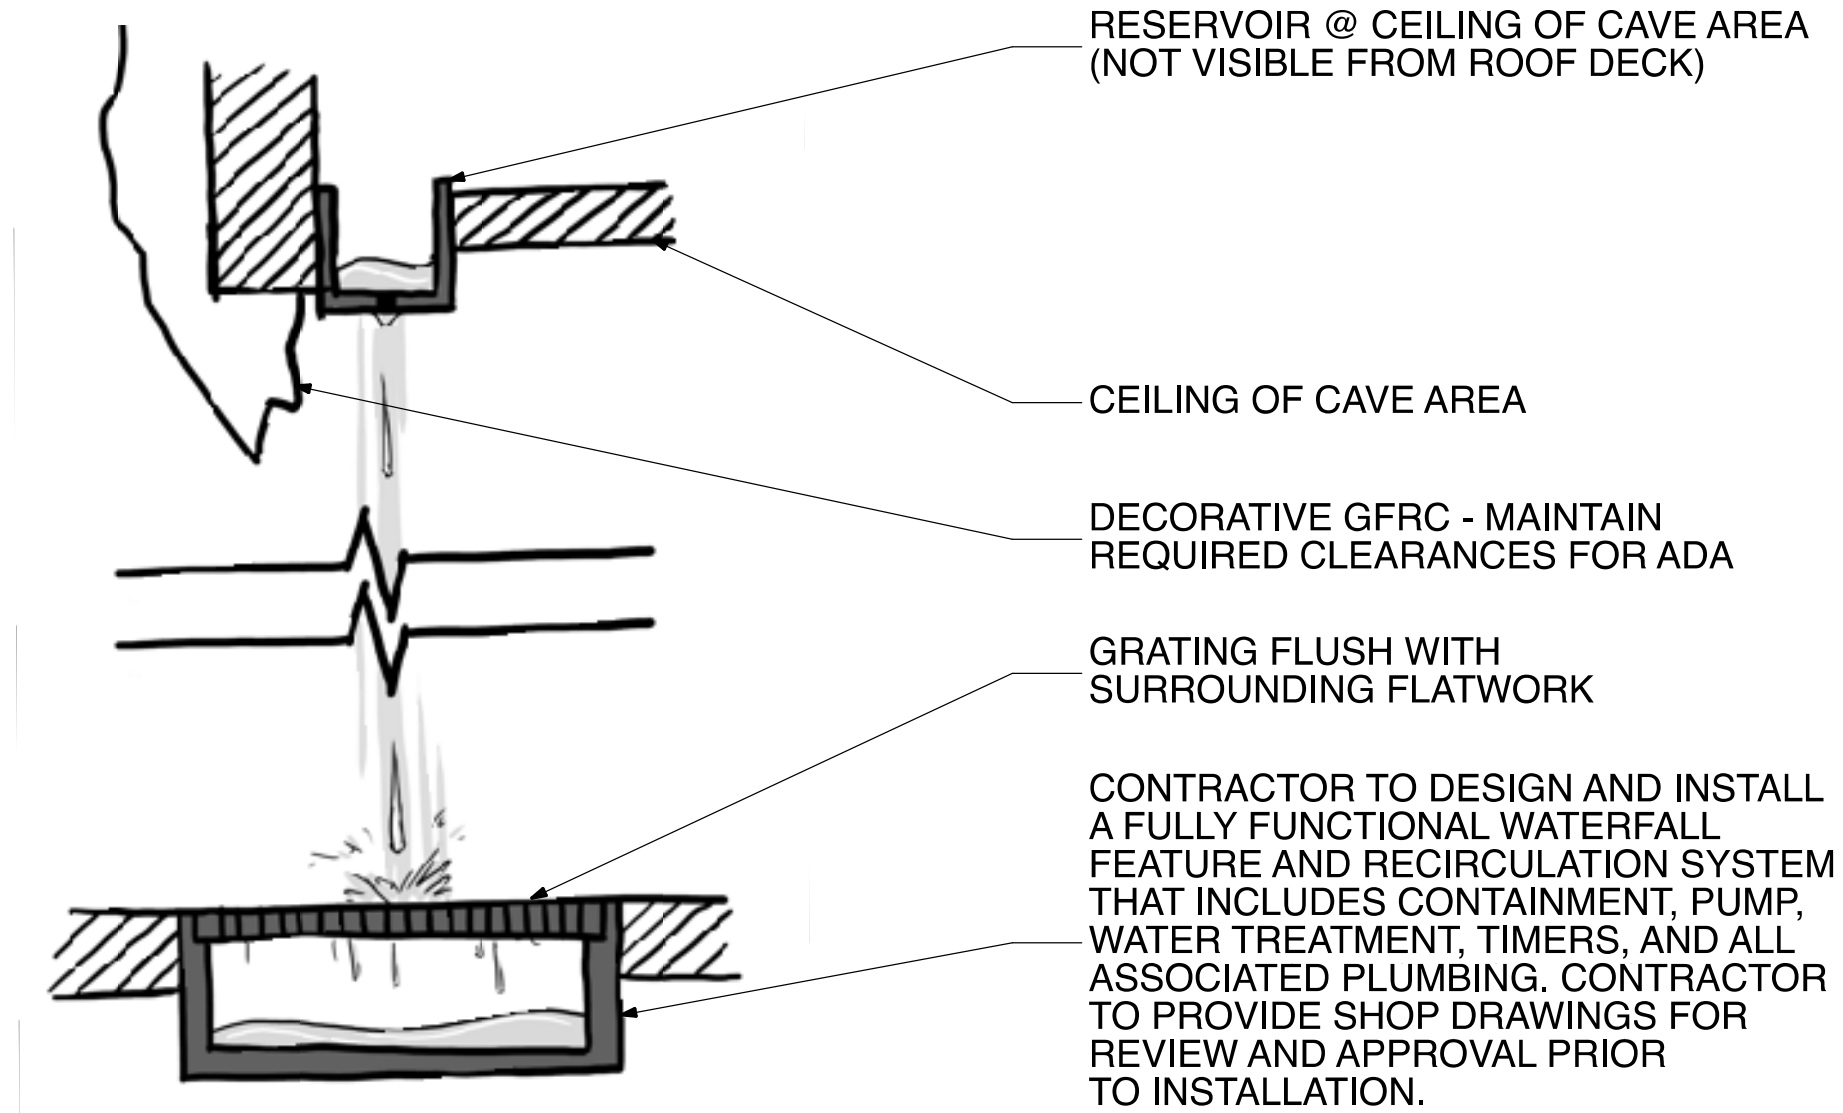

5 WATERFALL SECTION

THUNDER JUNCTION (PHASE 2)
RESTROOMS AND TRAIN PLATFORM

REVISIONS				DESCRIPTION	
###	###	###	###	MARK	DATE
###	###	###	###	###	###
###	###	###	###	###	###
###	###	###	###	###	###
###	###	###	###	###	###
###	###	###	###	###	###
###	###	###	###	###	###
PROJECT NO: 24327					
DATE: JULY, 2026					
DESIGN BY: DDW					
CHECKED BY: DDW					
SHEET TITLE					

ISSUED:

SECTIONS

A3.01